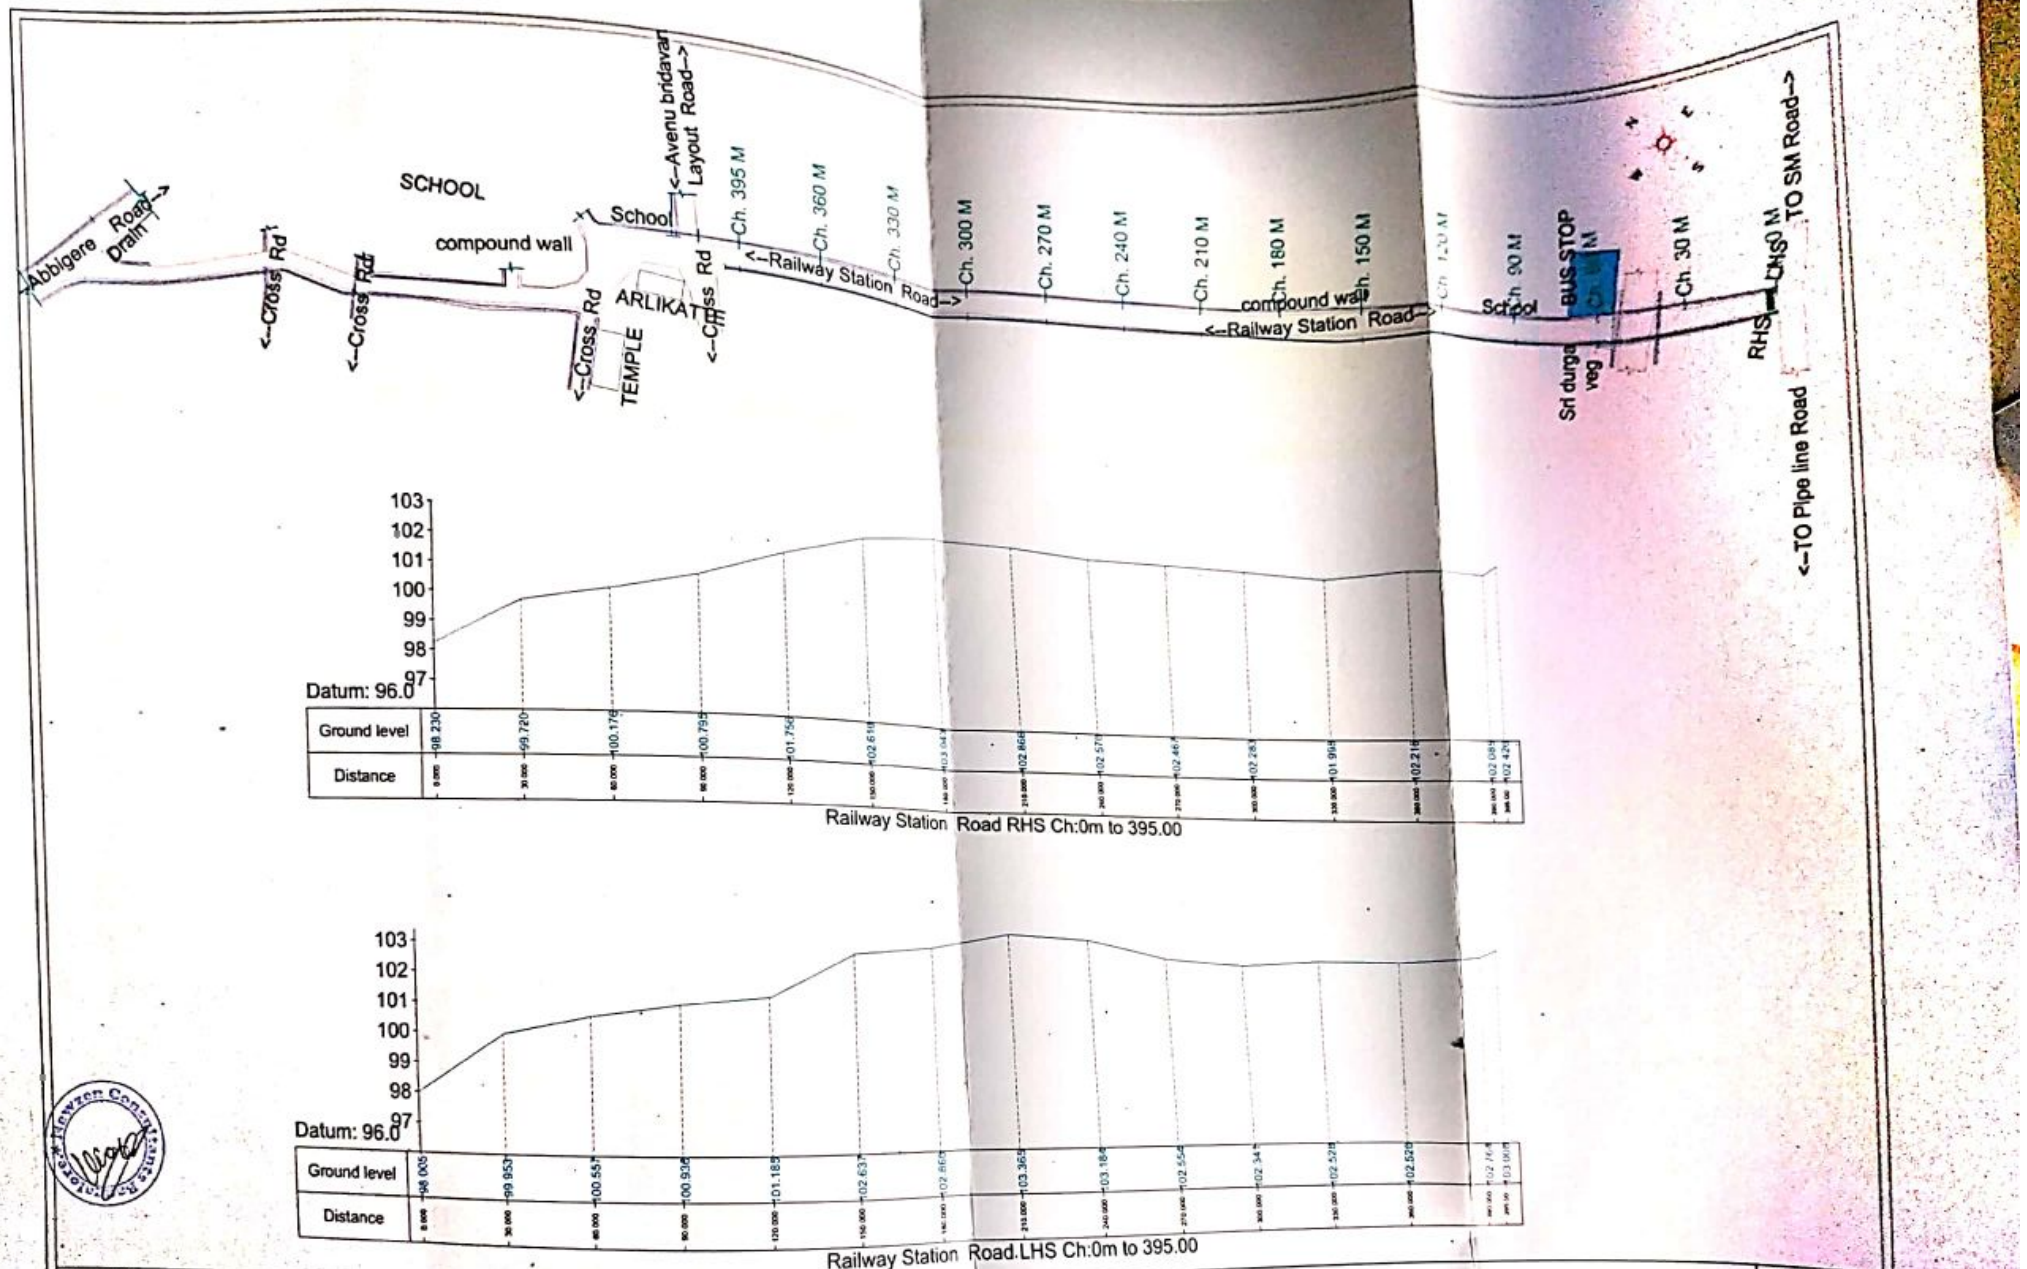

CLIENT:				Project Name:	Scale: N.T.S
BRUHAT BANGALORE MAHANAGARA PALIKE	Assistante Engineer	Assistant Executive Engineer	Executive Engineer	Improvements to roads and drains at shettyhalli and surrounding area in Ward No-12 in Project Division	Date
				Dwg no:	Rev; R0

Project Division, Dasarahalli Zone
BBMP, Bangalore

Scanned by CamScanner